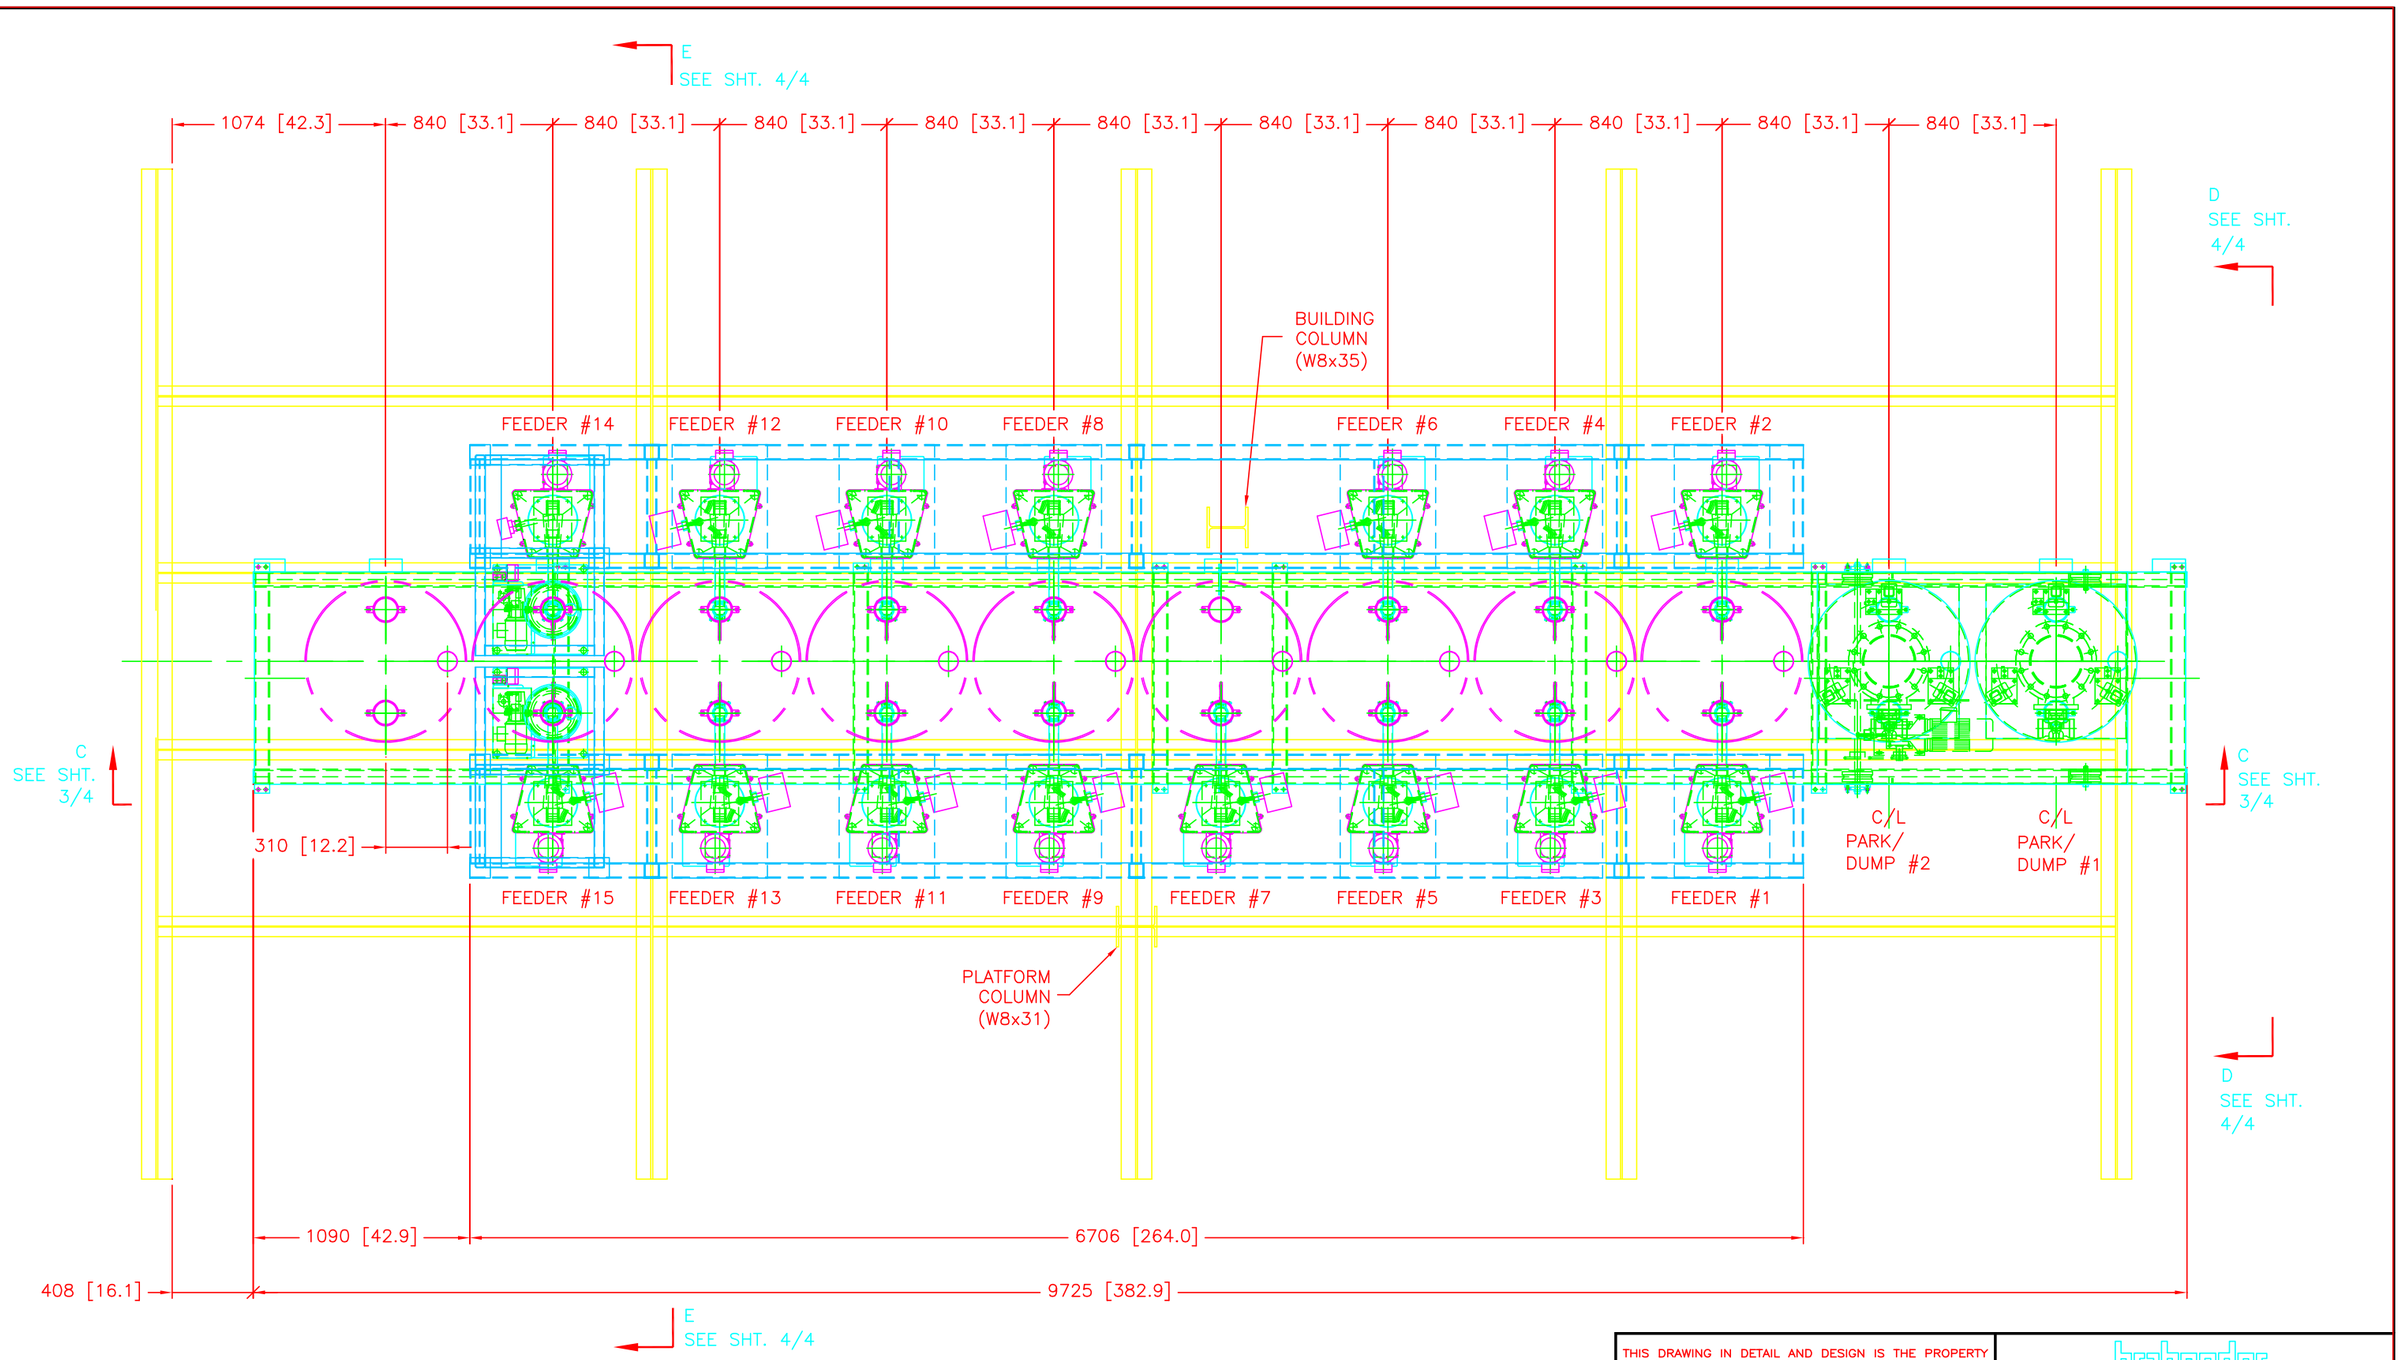

VIEW A–A

NOTES

1. ALL DIMENSIONS ARE IN MILLIMETERS [INCHES] UNLESS NOTED OTHERWISE.
2. DUST COLLECTION SYSTEM SUPPLIED/INSTALLED BY OTHERS.
3. ALL SAFETY GUARDS SUPPLIED/INSTALLED BY OTHERS.
4. FEEDERS SUPPORT/HANGING FRAME SUPPLIED/INSTALLED BY OTHERS.

THIS DRAWING IN DETAIL AND DESIGN IS THE PROPERTY OF BRABENDER TECHNOLOGIE INC. AND IS LOANED WITH THE UNDERSTANDING THAT IT IS NOT TO BE USED IN ANY WAY THAT IS HARMFUL TO BRABENDER TECHNOLOGIE INC. AND IS TO BE RETURNED UPON REQUEST.

brabender TECHNOLOGIE

REVISIONS

No.	DATE	BY	APPD	CHANGE
A	03/09/06	DG		ISSUED FOR PROPOSAL

TITLE: GAIN IN WEIGHT BATCHING PROJECT
PLAN VIEW (A–A) – FLEXWALL FEEDERS
GENERAL ARRANGEMENT

PROJECT TYPE	BRABENDER TECHNOLOGIE S/N		
STANDARD DWG No.	DRAWN BY DG	DATE 03/09/06	SCALE 1:30
	APPROVED BY	DATE	
FILE NAME P0273M01	DRAWING No. P0273–M1 SHT 1 OF 5		REVISION A